LIST OF DRAWINGS - MILLWORK

MI 1.0	KITCHEN PLAN, ELEVATIONS, & NOTES
MI 1.1	SECTIONS & DETAILS
MI 1.2	SPECIFICATIONS

HATCHES

PLYWOOD

MILLWORK NOTES

- ALL FINISHED MATERIALS, GRADING, MACHINING AND WORKMANSHIP TO CONFORM TO THE STANDARDS OF AWMAC.
- MILLWORK CONTRACTOR TO SUBMIT SHOP DRAWINGS TO DESIGNER FOR REVIEW BEFORE FABRICATION OR INSTALLATION.
- LAMINATES AND VENEERS TO BE APPLIED ACCORDING TO MANUFACTURERS RECOMMENDATIONS.
- CONTRACTOR TO SUPPLY SUPPORT BLOCKING TO SUIT.
- DETAILS SHOWN ARE FOR APPEARANCE PURPOSES ONLY AND ARE NOT TO SUPERSEDE FABRICATION METHODS.

MILLWORK CONSTRUCTION NOTES

1. ALL FINISHES AS INDICATED BY SYMBOLS REFER TO FINISH SCHEDULE ID-2 FOR COMPLETE SPECIFICATIONS. REFER TO DRAWINGS FOR FINISH LOCATIONS.
2. GENERAL CONSTRUCTION TO USE 1/2" AND 3/4" PLYWOOD AS INDICATED ON DRAWINGS, UNLESS OTHERWISE NOTED.
3. CABINET BACKS TO BE 1/2" PLYWOOD SUBSTRATE.
4. ALL MILLWORK CABINET INTERIORS TO BE MELAMINE FINISH, WHITE.
5. ALL CABINET GABLES TO BE 1/2" PLYWOOD PAINTED WHITE, REFER TO FINISH SPECIFICATIONS.
6. ALL TRIM CONSTRUCTED FROM HARD MAPLE. TO BE 2" WIDE AND 1/4" THICK, PAINTED WHITE, REFER TO FINISH SPECIFICATIONS.
7. DRAWER BOXES TO BE PLAIN SAWN SOLID MAPLE WOOD.
8. DRAWER FRONTS TO BE 3/4" PLYWOOD PAINTED WHITE, REFER TO FINISH SPECIFICATIONS.
9. RECESSED 4" HIGH TOW KICKS ON BASE CABINETS TO BE 1/2" PLYWOOD PAINTED WHITE, REFER TO FINISH SPECIFICATIONS.
10. GLASS FRONT CABINETS TO BE ASSEMBLED USING 3/16" TEMPERED GLASS, SEE SPECIFICATIONS.
11. ALL HINGES TO BE HW-4 UNLESS NOTED OTHERWISE.
12. ALL DRAWER SLIDES TO BE HW-6 UNLESS OTHERWISE NOTED.

JOINERY TECHNIQUES

1. ALL CABINET COMPONENTS TO BE DADOED, GLUED, AND SCREWED TOGETHER.
2. ATTACH CABINET CASES AND FRONT STRUCTURE TO FLOOR IF REQUIRED.
3. DRAWER BOX CONSTRUCTION SOLID WOOD TO BE DOVETAILED.
4. MITRE ALL EXPOSED CORNERS WITH BISCUIT JOINTS.

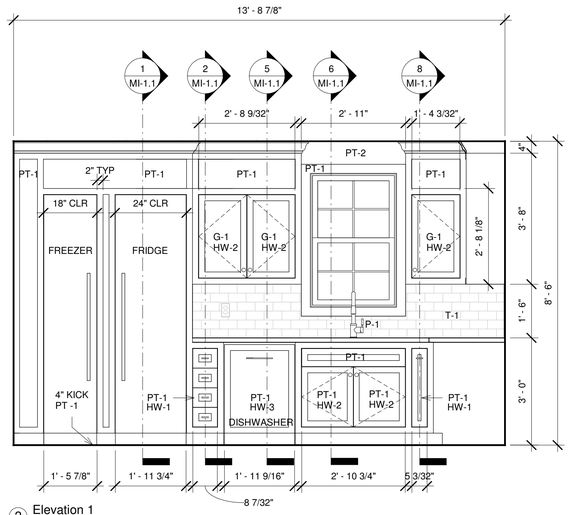

2 Elevation 1
1/2" = 1'-0"

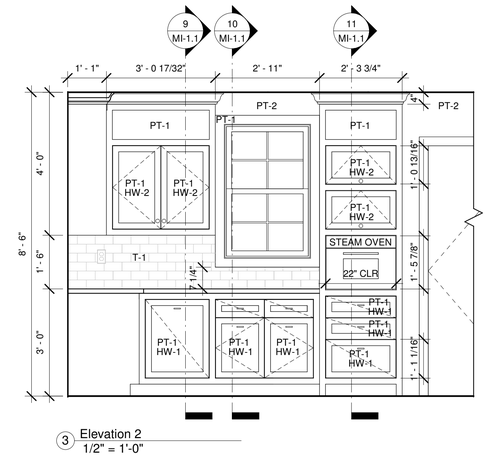

3 Elevation 2
1/2" = 1'-0"

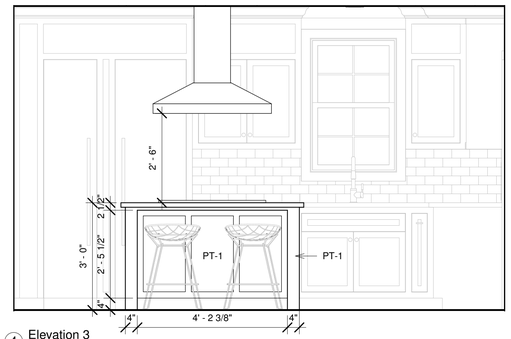

4 Elevation 3
1/2" = 1'-0"

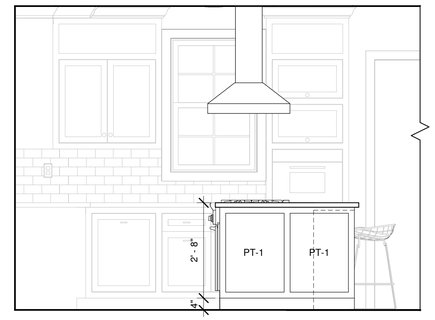

5 Elevation 4
1/2" = 1'-0"

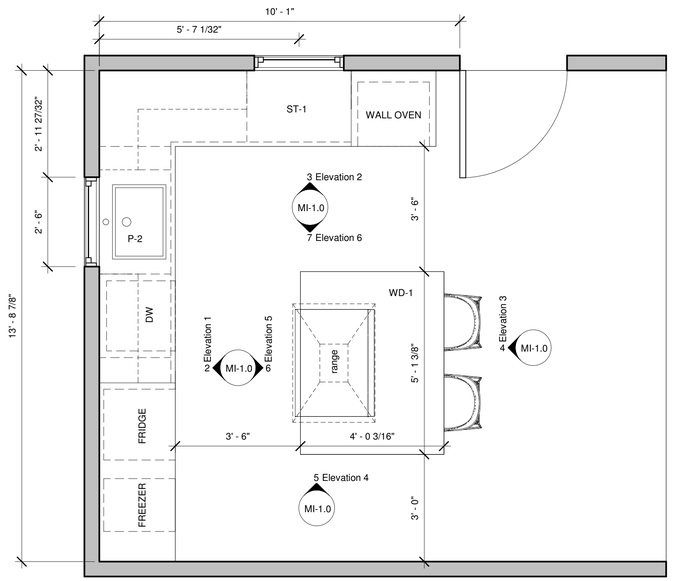

1 Level 1
1/2" = 1'-0"

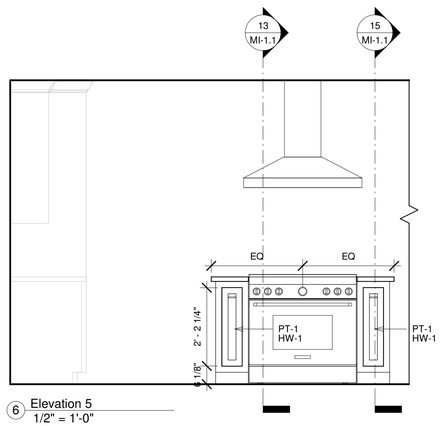

6 Elevation 5
1/2" = 1'-0"

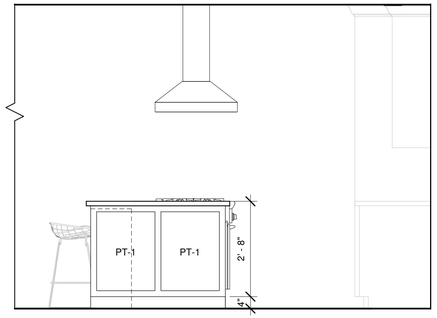

7 Elevation 6
1/2" = 1'-0"

VANCOUVER ISLAND UNIVERSITY

Paulus Designs

Consultant
Address
Address
Phone
Fax
e-mail

Consultant
Address
Address
Phone
Fax
e-mail

Consultant
Address
Address
Phone
Fax
e-mail

Consultant
Address
Address
Phone
Fax
e-mail

Consultant
Address
Address
Phone
Fax
e-mail

No.	Description	Date

Shelley Paulus

ARTI 304: Interior Design Detailing I

Assignment 1

Plan and Elevations

Project number	1
Date	Feb. 26, 2021
Drawn by	S.P.
Checked by	Checker

MI-1.0

Scale: As indicated

2021-02-26 12:44:24 AM

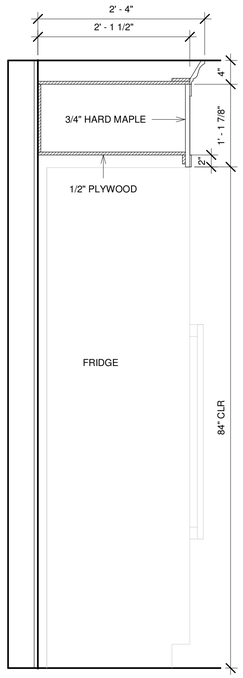

1 Section 1
1" = 1'-0"

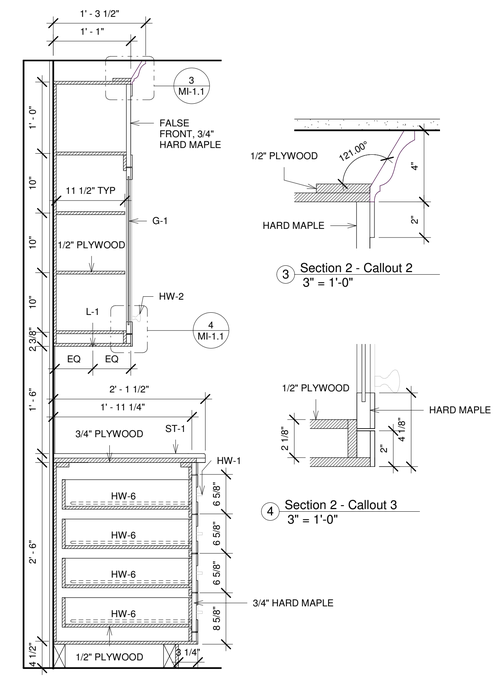

2 Section 2
1" = 1'-0"

3 Section 2 - Callout 2
3" = 1'-0"

4 Section 2 - Callout 3
3" = 1'-0"

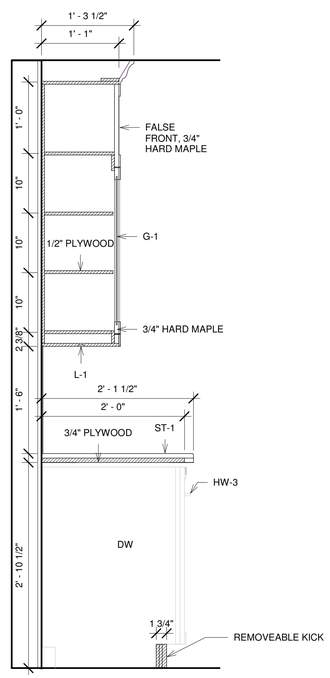

5 Section 3
1" = 1'-0"

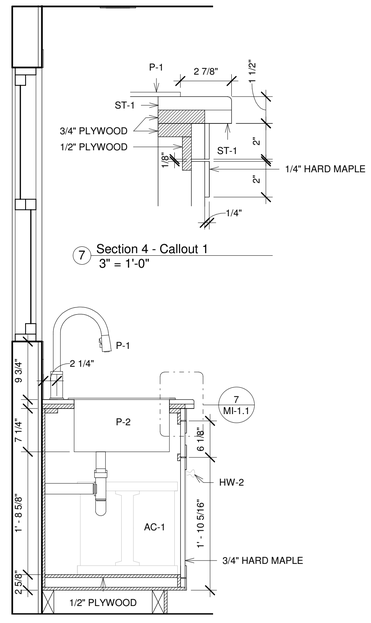

7 Section 4 - Callout 1
3" = 1'-0"

6 Section 4
1" = 1'-0"

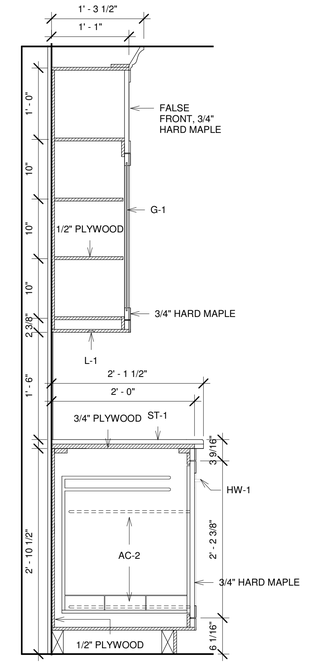

8 Section 5
1" = 1'-0"

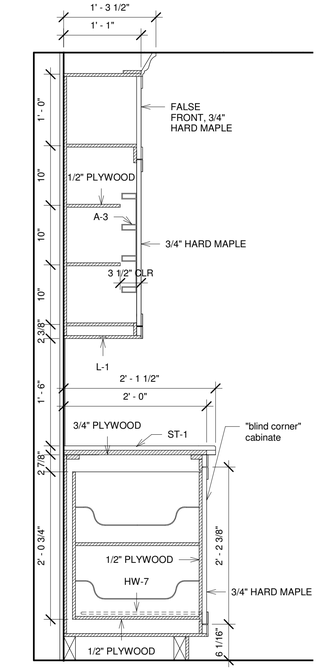

9 Section 6
1" = 1'-0"

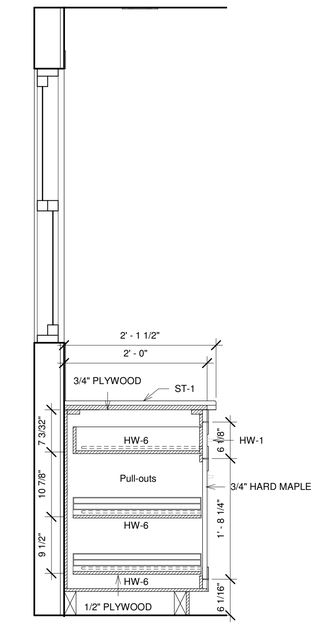

10 Section 7
1" = 1'-0"

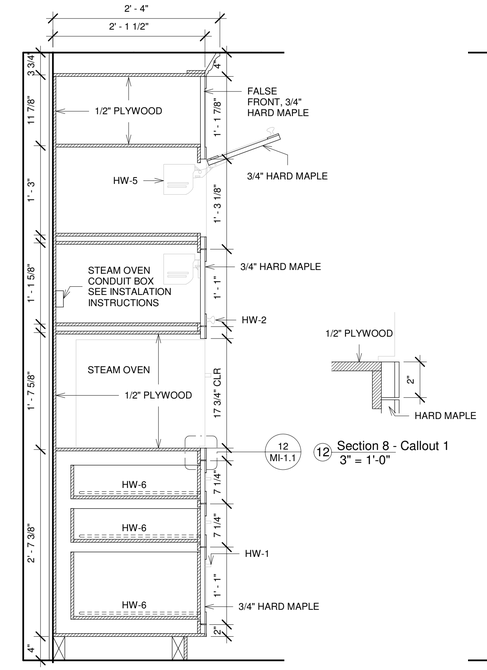

11 Section 8
1" = 1'-0"

12 Section 8 - Callout 1
3" = 1'-0"

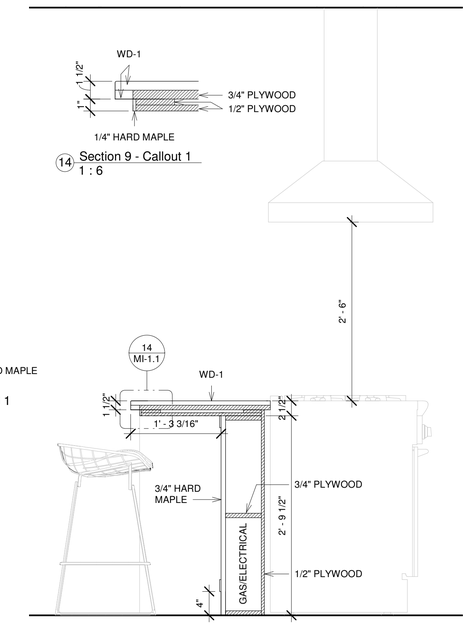

14 Section 9 - Callout 1
1 : 6

13 Section 9
1" = 1'-0"

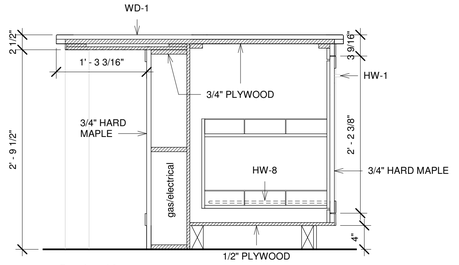

15 Section 10
1" = 1'-0"

VANCOUVER ISLAND UNIVERSITY

Paulus Designs

Consultant
Address
Address
Phone
Fax
e-mail

Consultant
Address
Address
Phone
Fax
e-mail

Consultant
Address
Address
Phone
Fax
e-mail

Consultant
Address
Address
Phone
Fax
e-mail

Consultant
Address
Address
Phone
Fax
e-mail

No.	Description	Date

Shelley Paulus

ARTI 304: Interior Design Detailing I

Assignment 1

Sections and Details

Project number	1
Date	Feb. 26, 2021
Drawn by	S.P.
Checked by	Checker

MI-1.1

Scale: As indicated

2021-02-26 12:44:26 AM

PLUMBING SPECIFICATIONS

REFERENCE CODE	DESCRIPTION	SIZE	FINISH	MANUFACTURER
P-1	SONOMA Kitchen faucet	Hight: 15 1/2" Reach: 8 3/4"	Stainless Steel	Blanco
P-2	Blanco Kitchen Sink - Formera U 1	Length: 23" Width: 16" Depth: 9"	Stainless Steel	Blanco

NOTES

- P-2 size is the bowl size, for overall size see cut sheet.

HARDWARE SPECIFICATIONS

REFERENCE CODE	DESCRIPTION	SIZE	FINISH	MANUFACTURER
HW-1	Contemporary Metal Pull - 1	Length: 2 1/4" Width: 3/8" Projection: 1 1/32"	Brushed Oil- Rubbed Bronze	Richelieu
HW-2	Traditional Metal Knob	Diam: 1 3/8" Projection: 1 9/64"	Brushed Oil- Rubbed Bronze	Richelieu
HW-3	Contemporary Metal Pull - 2	Length: 8 3/4" Width: 3/8" Projection: 1 3/32"	Brushed Oil- Rubbed Bronze	Richelieu
HW-4	Integra 110° Inset Hinge with Integrated Damper	-	Stainless steel	FGV
HW-5	Aerobus Lift System	590920100	Stainless steel with white case	FGB
HW-6	Full Extension Ball Bearing Slide with Soft-Close	Length: 15 3/4"	Stainless steel	Sugatsune
HW-7	Magic Corner Sliding Frame System	Width: 34" - 38" Height: 21 1/4" min. Depth:19 11/16"	Chrome	Kesseböhmer
HW-8	Base Pull-Out System	Width:5 ½" Depth:22" Height: 24"-32"	Silver Gray	Richelieu

NOTES

- HW-4: Fixing type: screw-on. Wood screw & mounting plate included.
- HW-5: Code for hinge suitable for 12" door
- HW-6: Side-mounted, scew/nail not included
- HW-7: To be used with set of 4 baskets, code: 6107140. The dimensions listed are the required interior cabinet dimensions, Opening Width: 15 1/2"
- HW-8: Basket width includes wide door bracket

FINISH SPECIFICATIONS

REFERENCE CODE	DESCRIPTION	LOCATION	MANUFACTURER
PT-1	ADVANCE Interior Paint- Pearl (K792) in the colour Snow White	All cabinets and trim	Benjamin Moore
PT-2	Natura® Paint in the colour Horizon Gray	Walls	Benjamin Moore
G-1	DecorFlou Classic - clear float glass acid-etched on one side	Upper cabinets	OmniDecor
T-1	Urban Textures Contempo, white 3"x6" tile	Backsplash	Lungarno Ceramics
Countertops			
ST-1	Gale - Quartzite Natural stone slab, Polished	Main countertop	Karen Pearse Global Direct
WD-1	Walnut Butcher Block	Island Countertop	Canadian Butcher Block Company

NOTES

- Apply one coat of ADVANCE® primer followed by two coats of PT-1
- G-1 is to be tempered
- T-1 to be applied with a 1/8" grout line
- WD-1 to be finished with a butcher block conditioner consisting of mineral oils and beeswax

ACCESSORY SPECIFICATIONS

REFERENCE CODE	DESCRIPTION	SIZE	FINISH	MANUFACTURER
A-1	Pull-Out Waste bin	Width: 9 5/8" Depth: 16 13/16" Hight: 15 9/16"	Dark Grey	Richelieu
A-2	Sliding Basket with Towel Rack	Width: 4 3/8" Depth: 19" Hight: 23 15/64"	Chrome	Richelieu
A-3	Wire Spice Rack	Width: Depth: Hight:	Chrome	Richelieu

NOTES

- A-2 size is the minimum Interior dimensions required

LIGHTING SPECIFICATIONS

REFERENCE CODE	DESCRIPTION	SIZE	FINISH	MANUFACTURER
L-1	Flexible Strip Light, Loox LED 2029, 12 V	Width: 3/8"	White Plastic	Häfele

NOTES

- L-1: CRI 90, mounting: self-adhesive

APPLIANCE SPECIFICATIONS

DESCRIPTION	SIZE	FINISH	MANUFACTURER
Fridge	Hight: 83 3/4" Width:23 3/4" Depth:24"	Stainless Steel	Thermador
Freezer	Hight: 83 3/4" Width:17 3/4" Depth:24"	Stainless Steel	Thermador
Steam Oven	Hight: 17 7/8" Width: 23 3/8" Depth: 21 5/8"	Black and Stainless Steel	Thermador
Dishwasher	Hight: 33 7/8" Width: 23 9/16" Depth: 23 1/16"	Door plannel to match surrounding cabinatry	Thermador
Gas Range	Hight: 35 7/8"-36 3/4" Width: 35 15/16" Depth: 24 3/4"	Stainless Steel	Thermador

NOTES

- L-1: CRI 90, mounting: self-adhesive
- See cut sheets for required electrical supply

VANCOUVER ISLAND UNIVERSITY

Paulus Designs

Consultant
Address
Address
Phone
Fax
e-mail

Consultant
Address
Address
Phone
Fax
e-mail

Consultant
Address
Address
Phone
Fax
e-mail

Consultant
Address
Address
Phone
Fax
e-mail

Consultant
Address
Address
Phone
Fax
e-mail

No.	Description	Date

Shelley Paulus

ARTI 304: Interior Design Detailing I

Assignment 1

Specifications

Project number	1
Date	Feb. 26, 2021
Drawn by	S.P
Checked by	Checker

MI-1.2

Scale 12" = 1'-0"

2021-02-26 12:44:26 AM